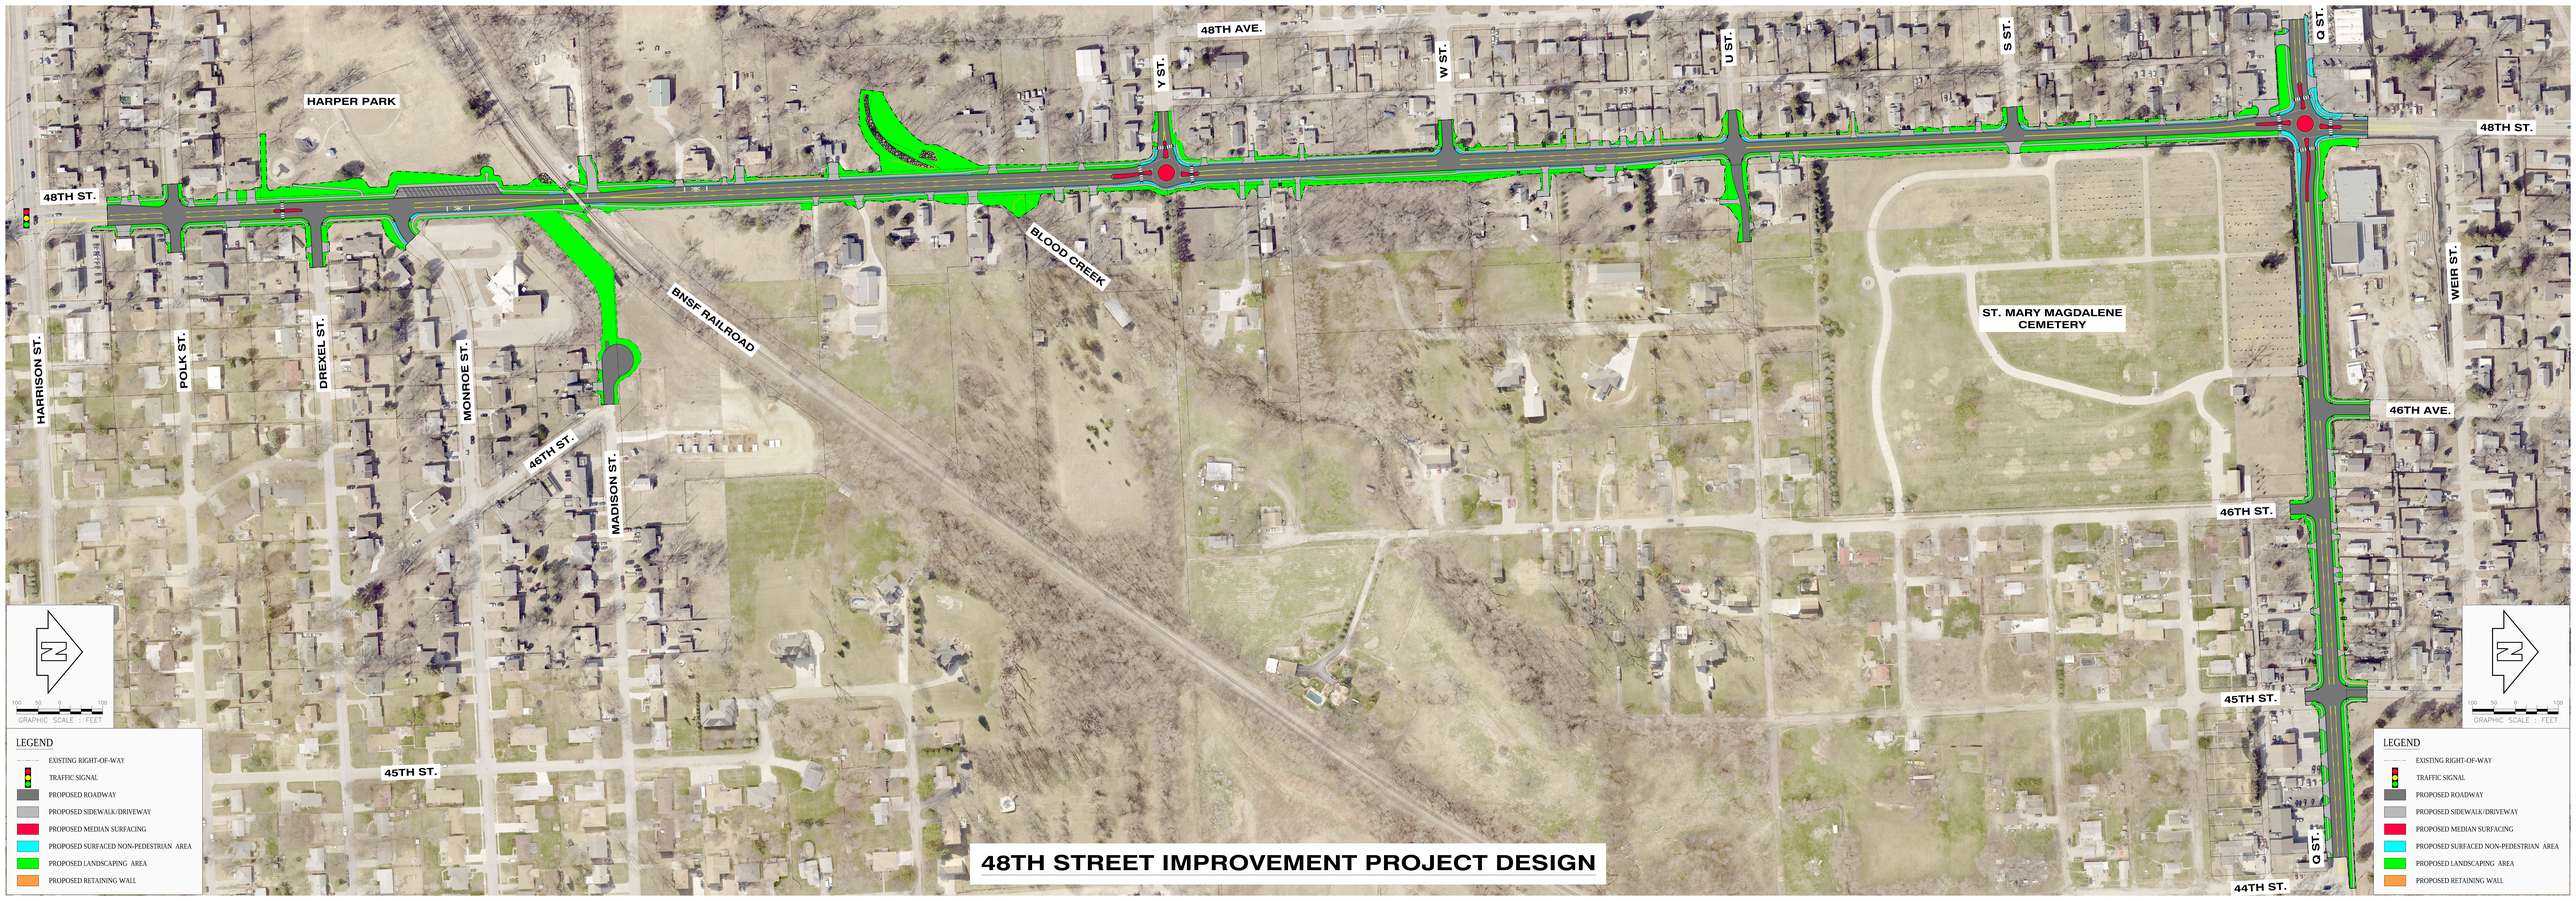

48TH STREET IMPROVEMENT PROJECT DESIGN